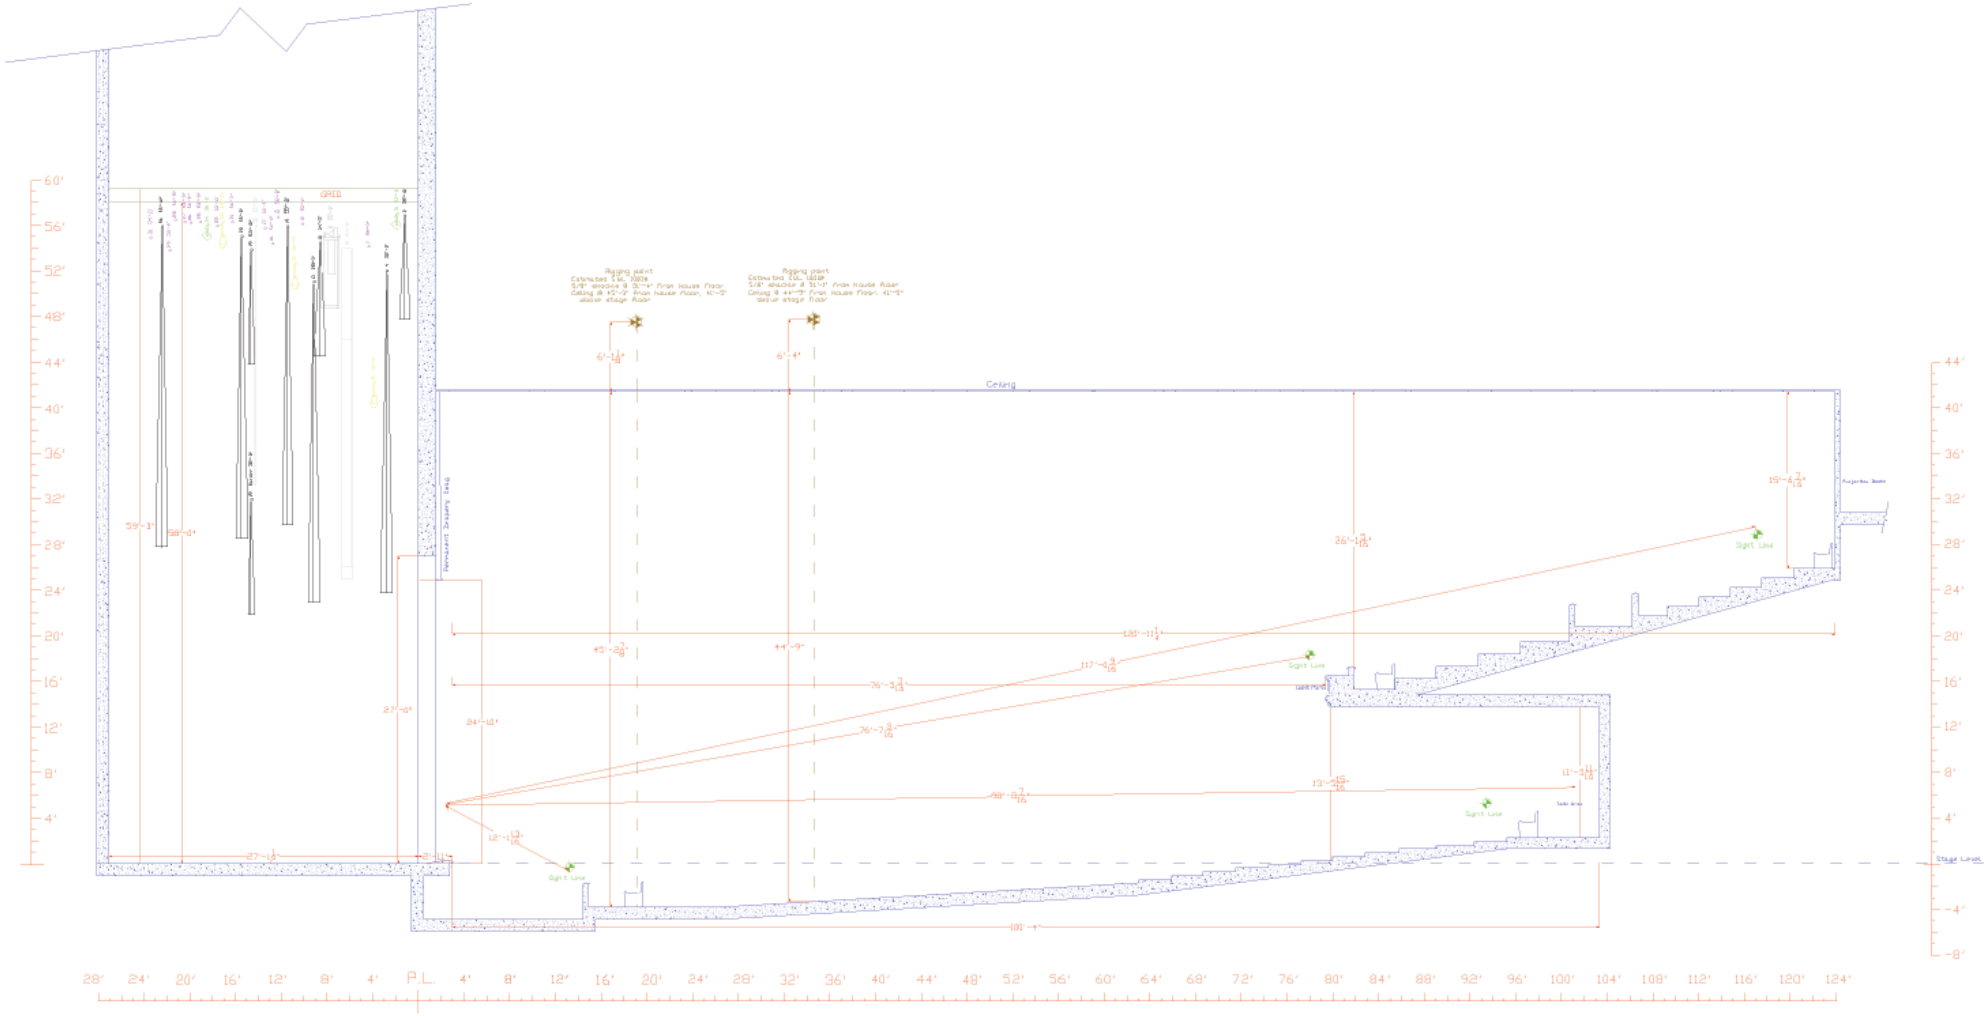

THE FOX THEATER OF BAKERSFIELD, CA		
SL Section on Center Line with Linesets at High Trim		
Scale: 1/4"=1'-0"	12-2-06	Dr. R. Finnell